


P10 - L1
ESC 1:20

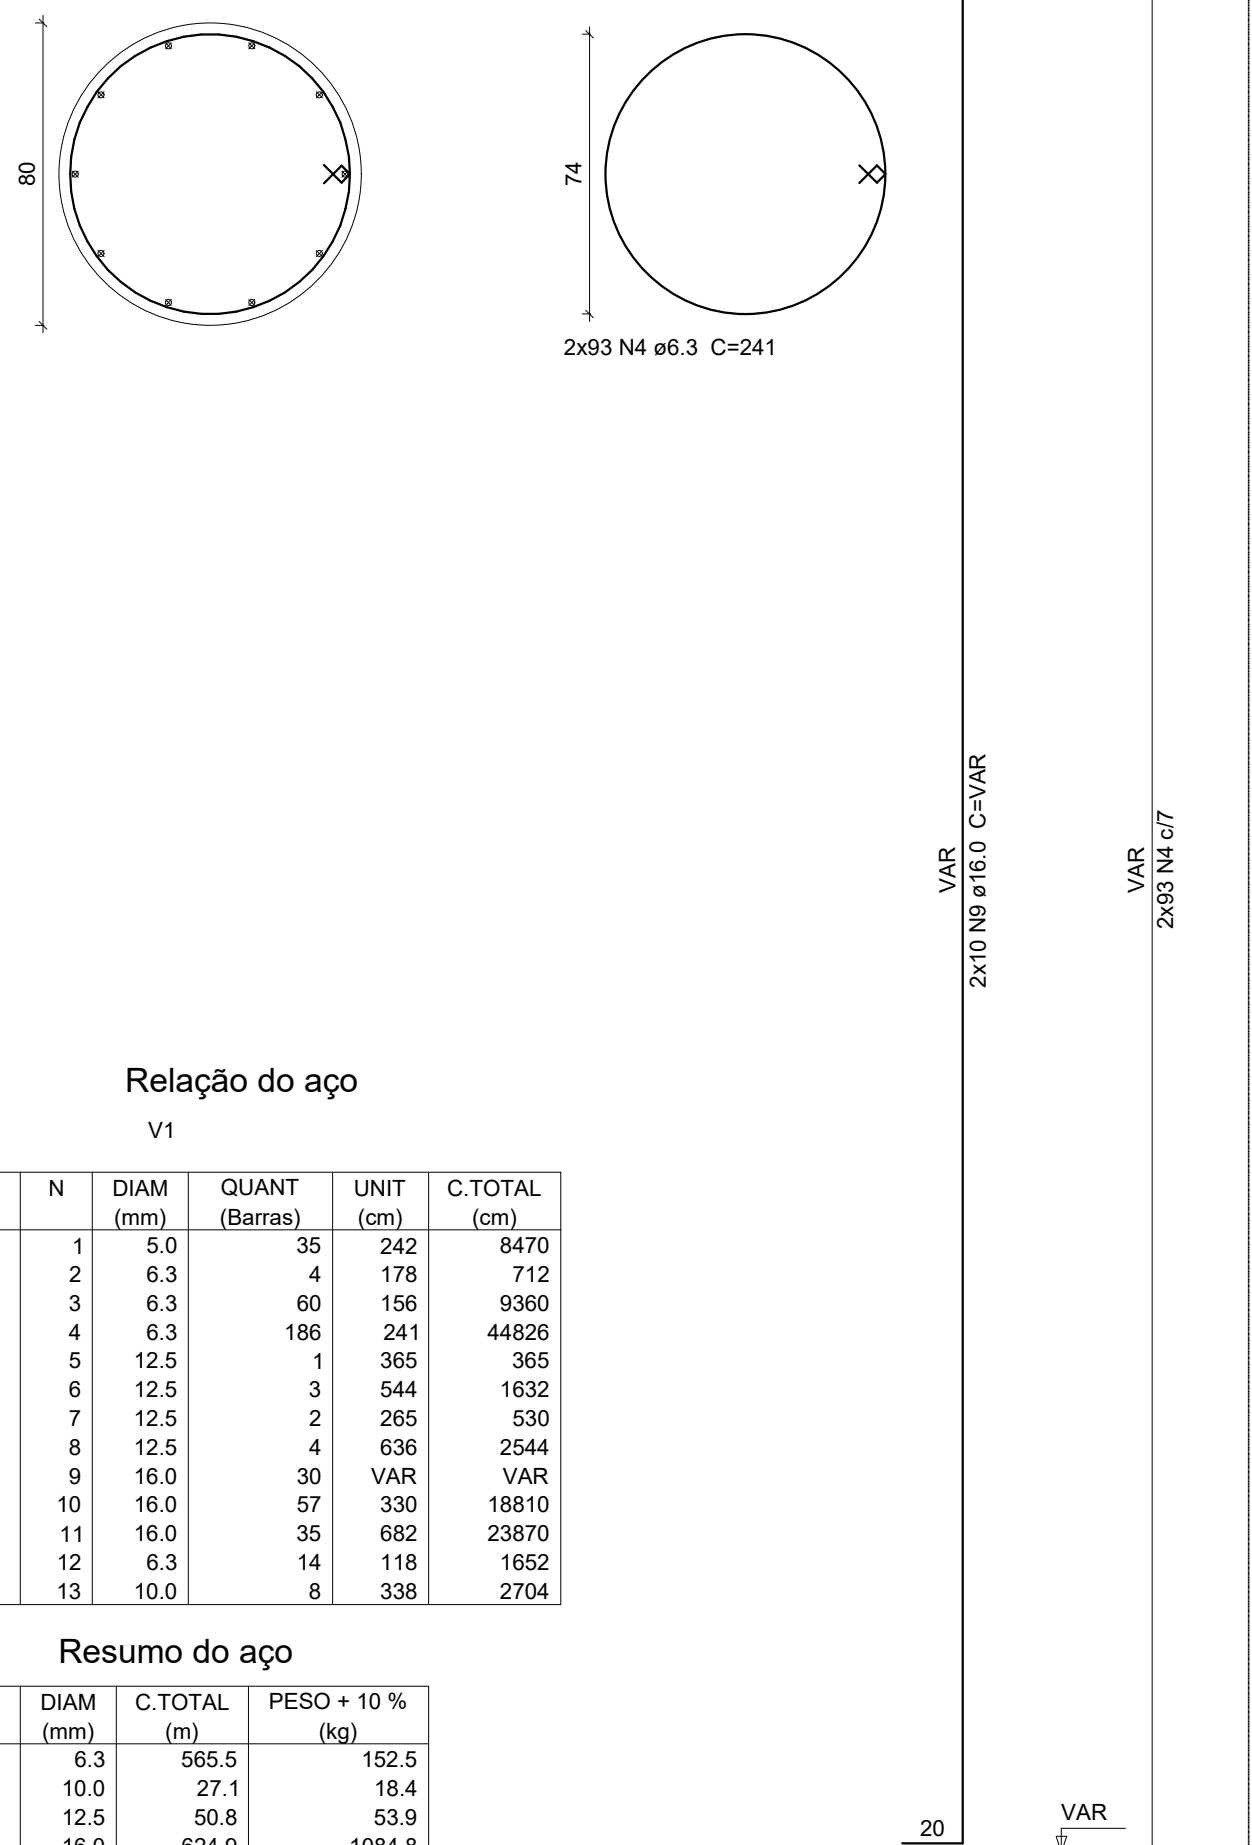

Relação do aço

S1		V1			
AÇO	N	DIAM (mm)	QUANT (Barras)	UNIT (cm)	C.TOTAL (cm)
CA60	1	5.0	35	242	8470
CA50	2	6.3	4	178	712
	3	6.3	60	156	9360
	4	6.3	186	241	44826
	5	12.5	1	365	365
	6	12.5	3	544	1632
	7	12.5	2	265	530
	8	12.5	4	636	2544
	9	16.0	30	VAR	VAR
	10	16.0	67	330	18810
	11	16.0	35	682	23870
	12	6.3	14	118	1652
	13	10.0	8	378	2704

Resumo do aço


AÇO	DIAM (mm)	C.TOTAL (m)	PESO + 10 % (kg)
CA50	6.3	565.5	152.5
	10.0	27.1	18.4
	12.5	50.8	53.9
	16.0	624.9	1084.8
CA60	5.0	84.7	14.4
PESO TOTAL (kg)			

CA50	1309.6
CA80	14.4


Volume de concreto (C-25) = 21.33 m³

Área de forma = 70.12 m²


P10 - L1
ESC 1:20

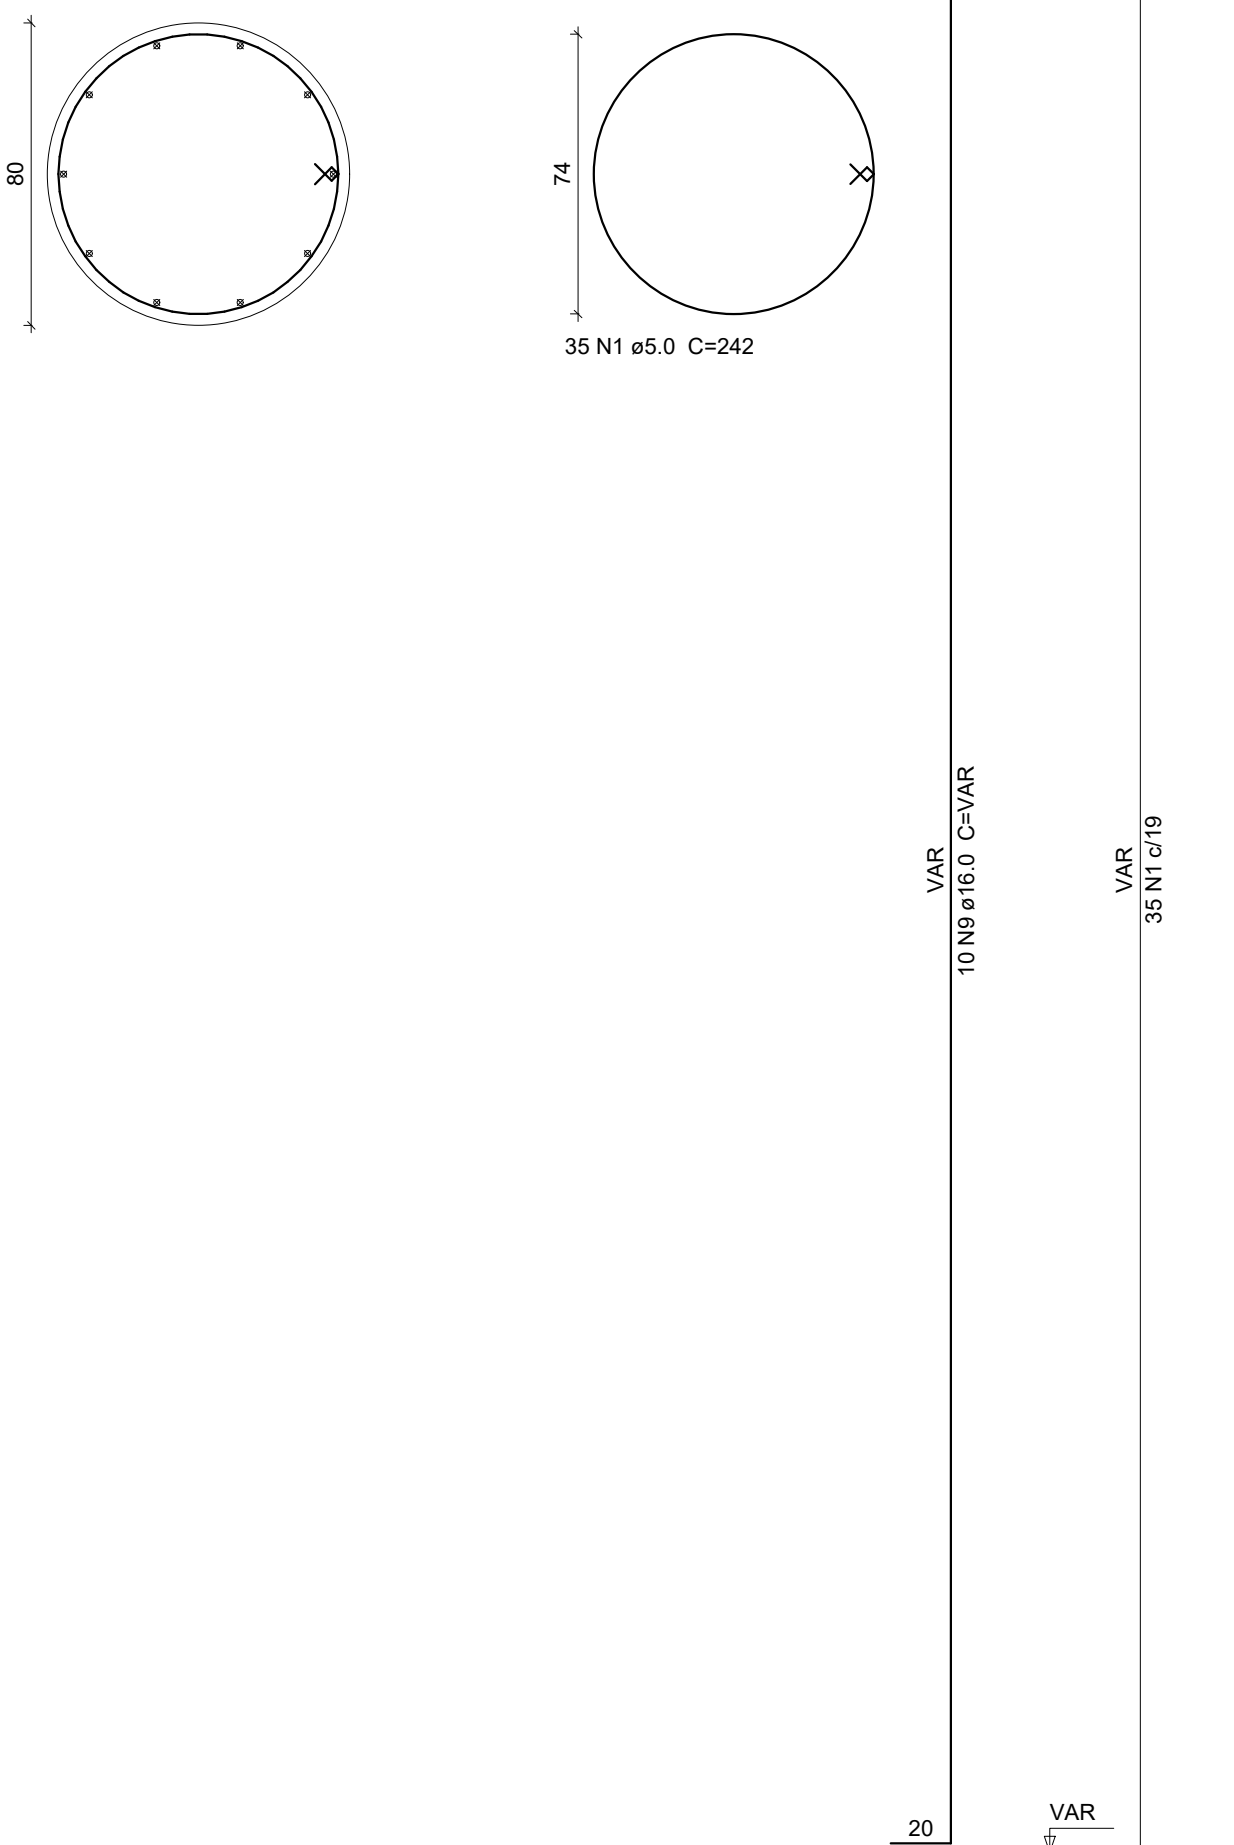

S1(ASSOCIADA)
PLANTA
ESC 1:25

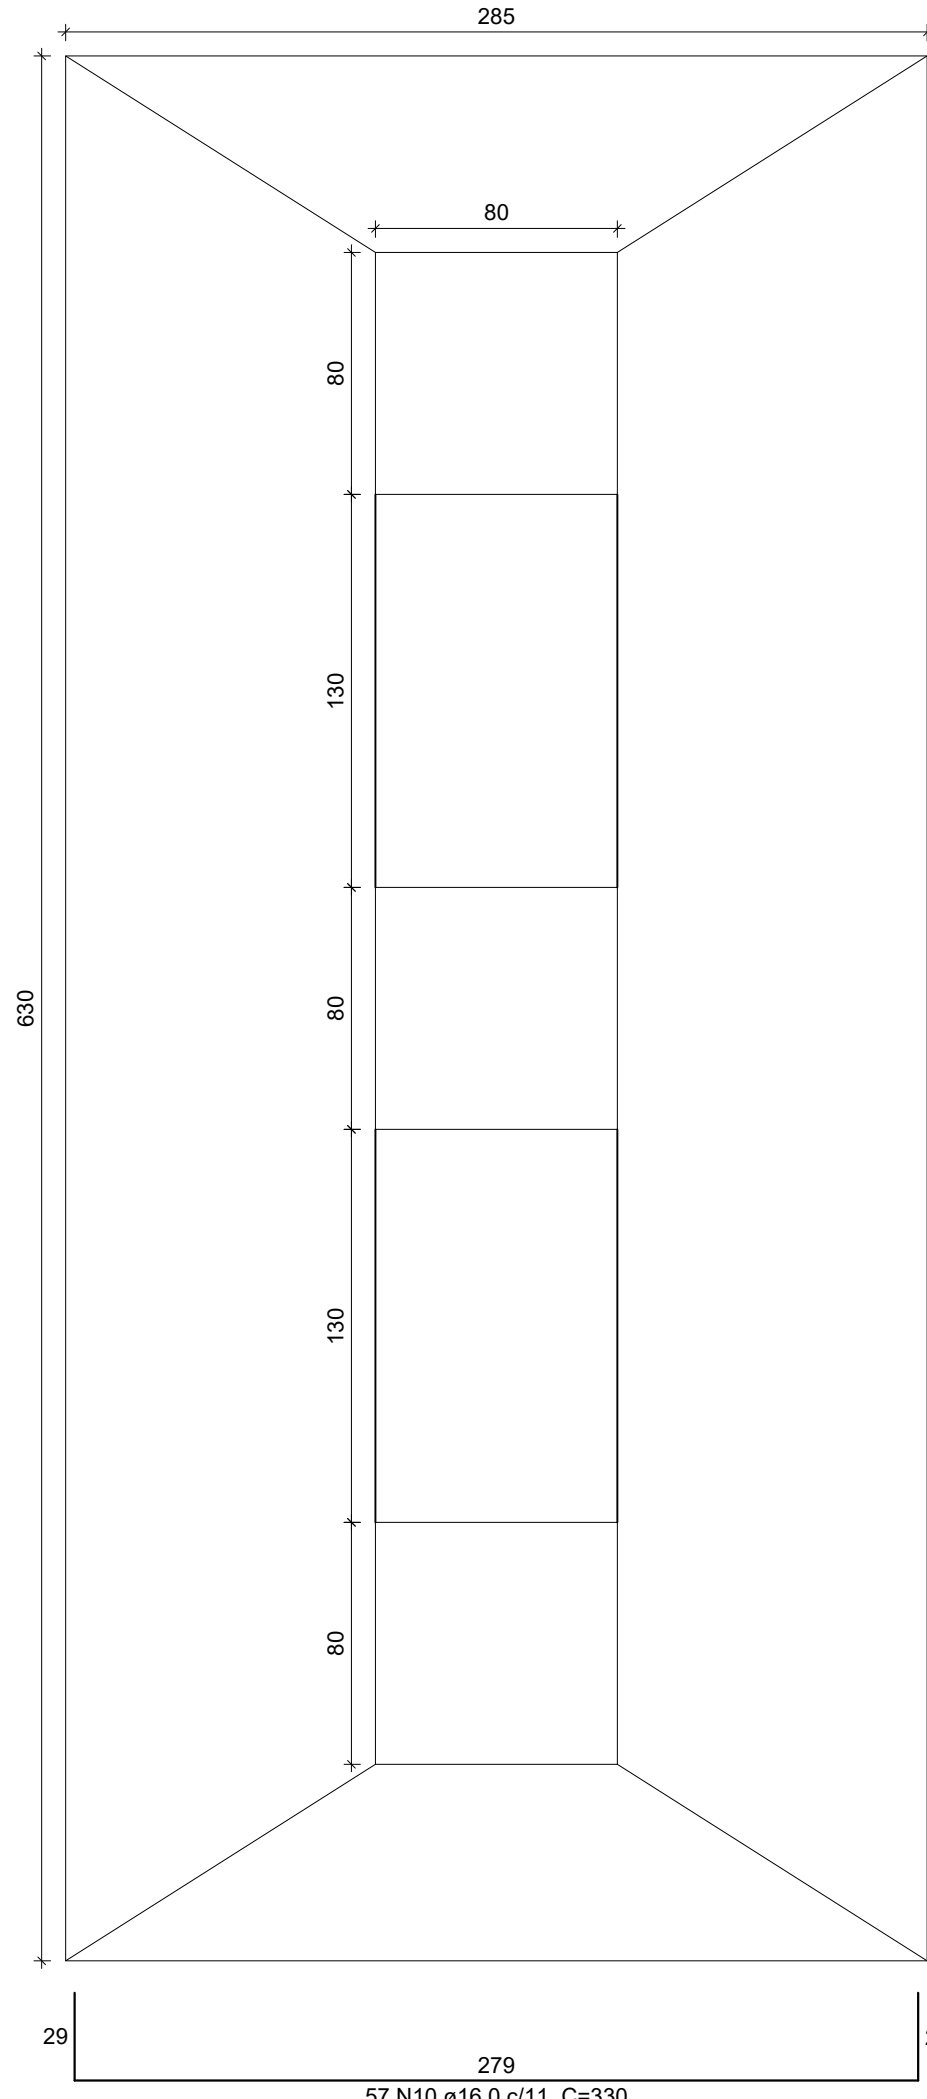CORTE
ESC 1:25


2007.1.10

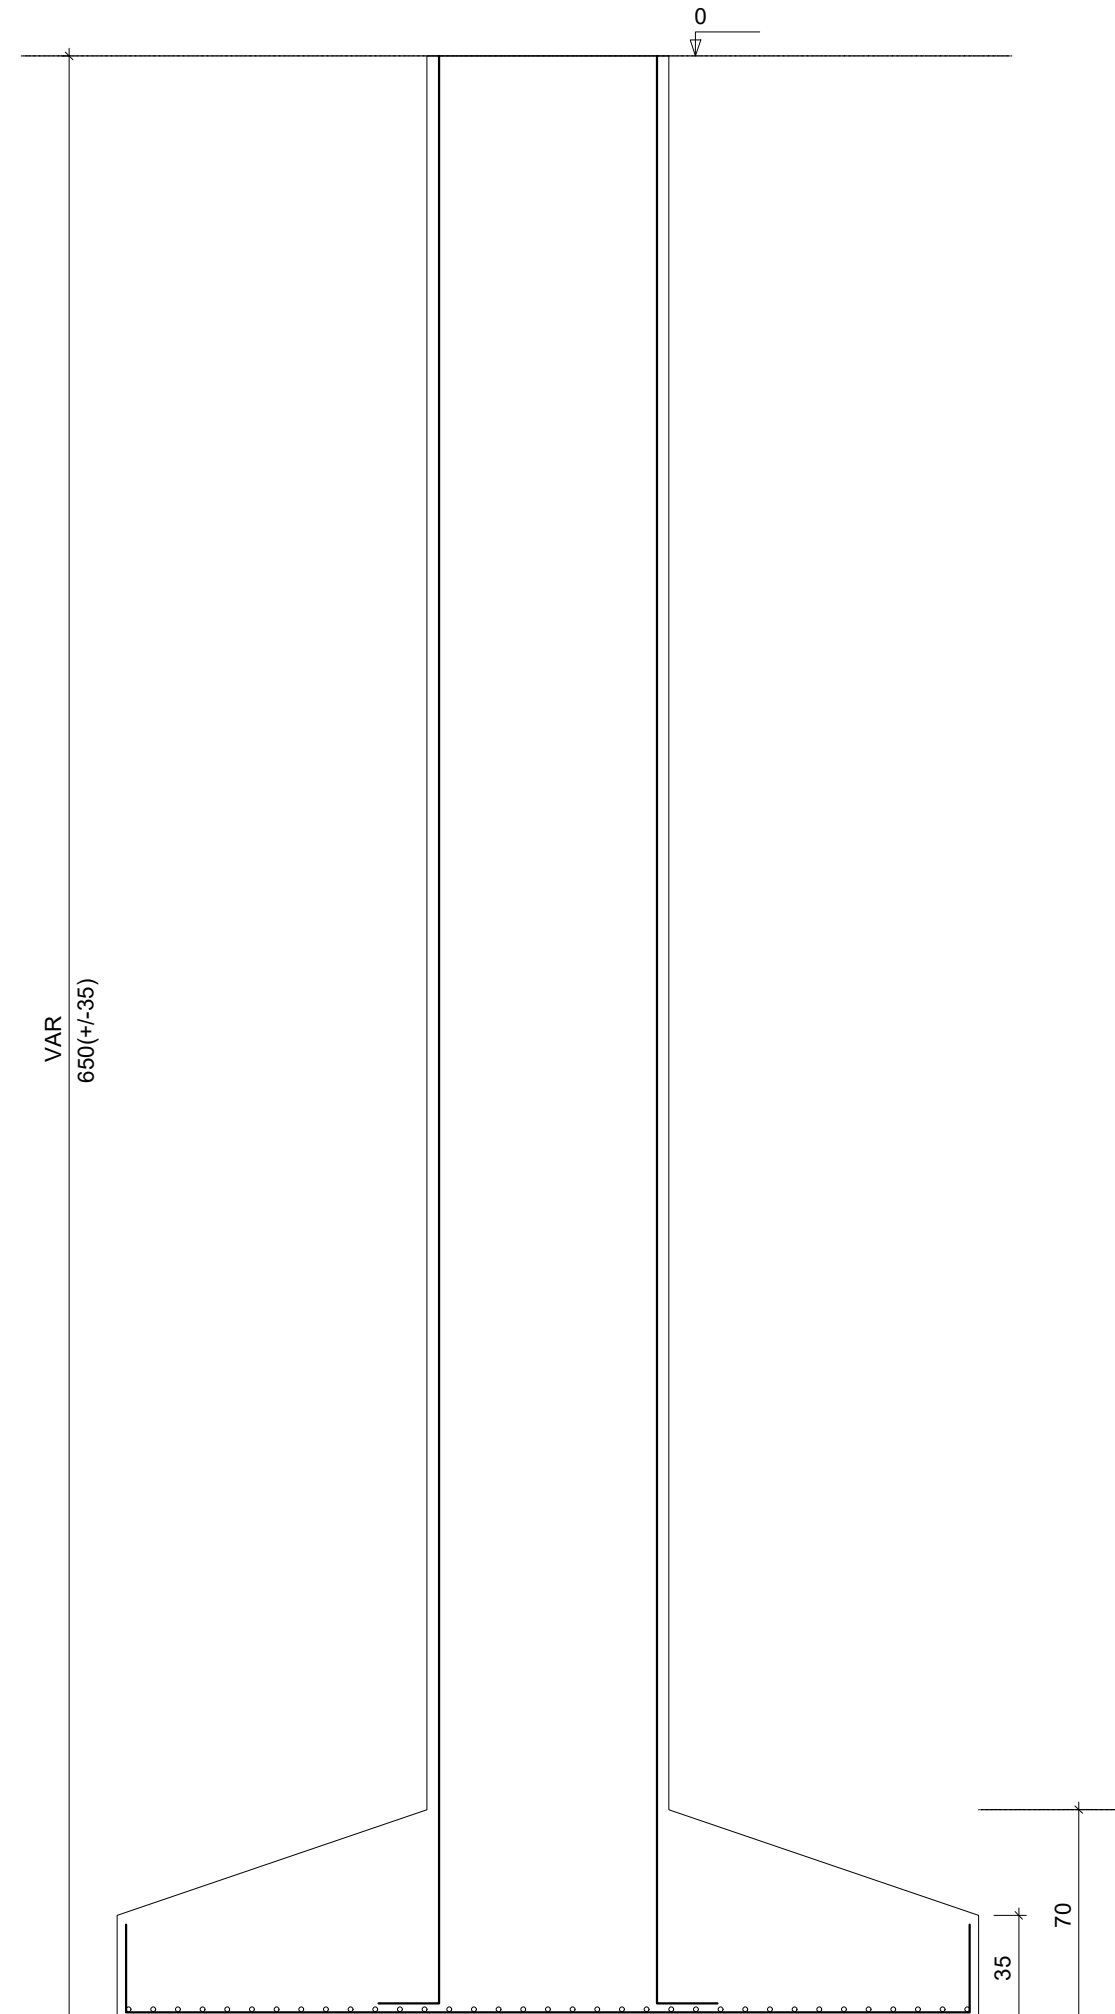

Solo compactado sobre a sapata
peso específico > 2300.00 kg/m³


V1

ESC 1:50

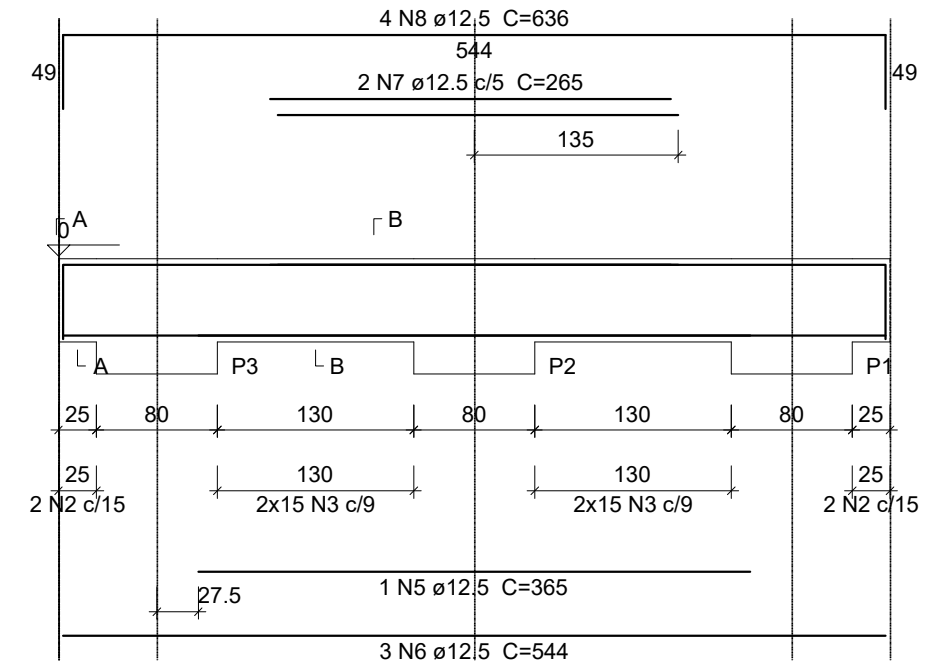


SEÇÃO B-

ESC 1:25


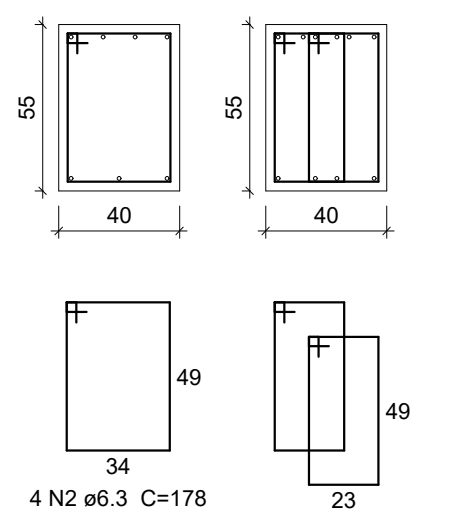


Defensa 1 e 2

ESC 125

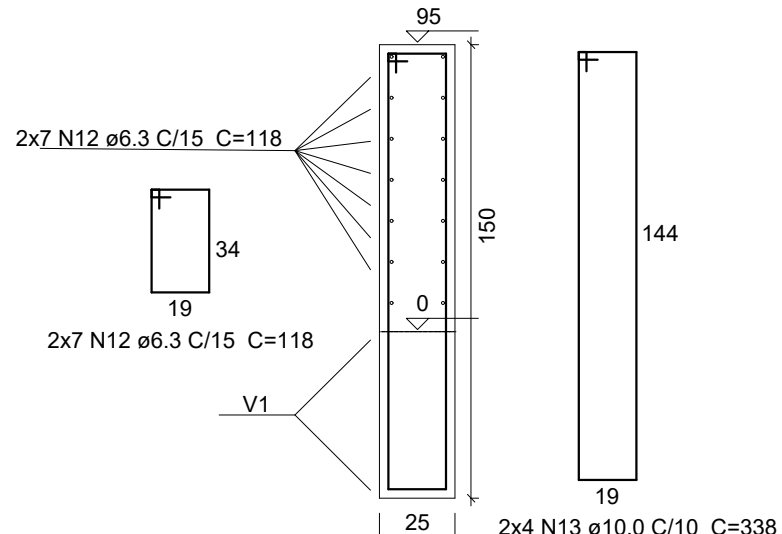

Nome	Seção (cm)	X (cm)	Y (cm)	Pilar				Fundação					
				Carga Máx. (tf)	Carga Mín. (tf)	Mx (kgf.m)	My (kgf.m)	Fx (tf)	Fy (tf)	Lado B (cm)	Lado H (cm)	h / ha (cm)	h1 / hb (cm)
P1	C80	20,00	485,00	32,4	24,2	5100	0	0,0	2,4	285	210	35	70
P2	C80	20,00	275,00	69,6	61,5	0	0	0,0	0,0	285	210	35	70
P3	C80	20,00	65,00	32,4	24,2	5100	0	0,0	2,4	285	210	35	70

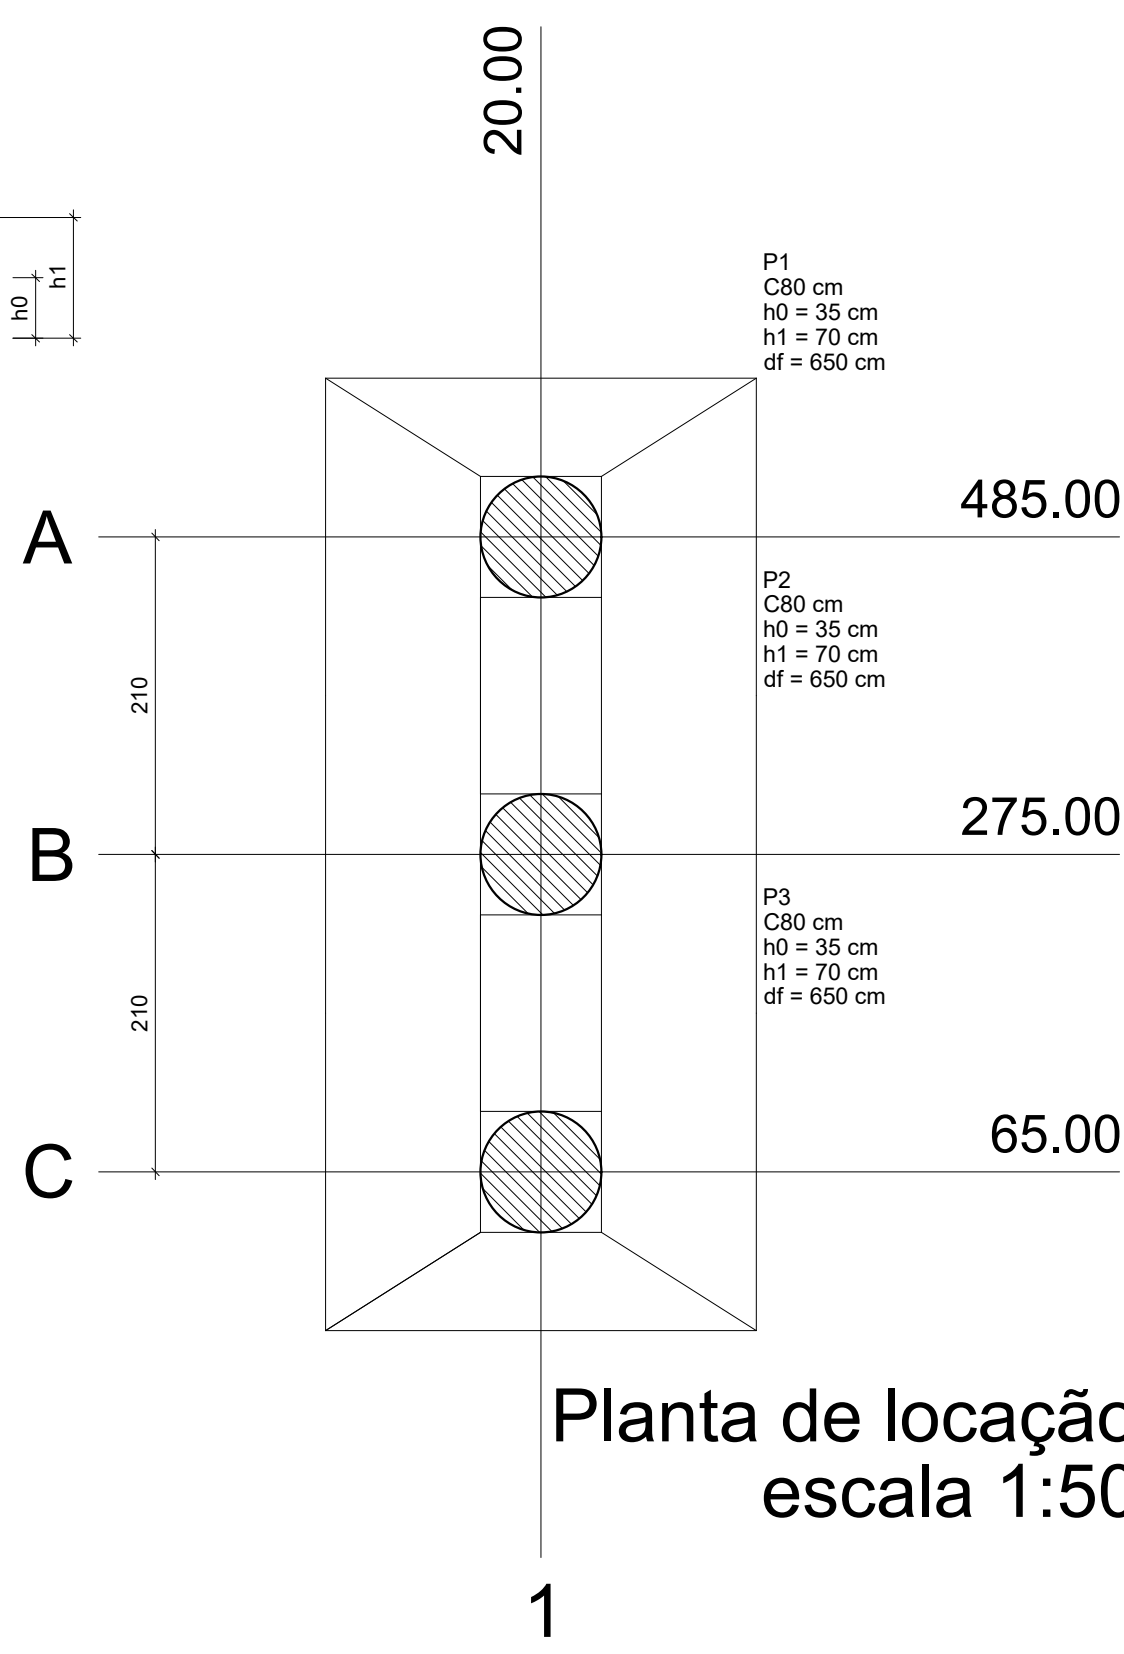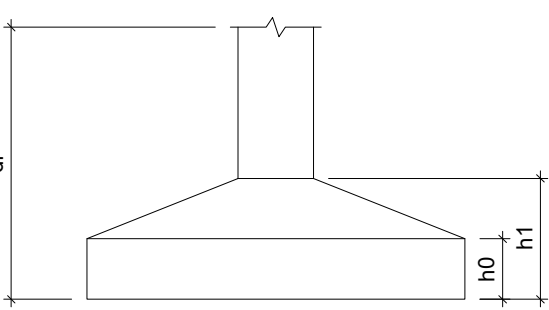

Planta de locação
escala 1:50

1



IMAGEM DE LOCALIZAÇÃO


COORDENADAS GEOG. DE LOCALIZAÇÃO:
LOCAL DA PONTE

LATITUDE: -27.815932 S
LONGITUDE: -50.346002 O


TOPOGRAFIA DO LOCAL COM O NOVO TRAÇADO
ESCALA: 1/250




CORTE AA
ESCALA: 1/50

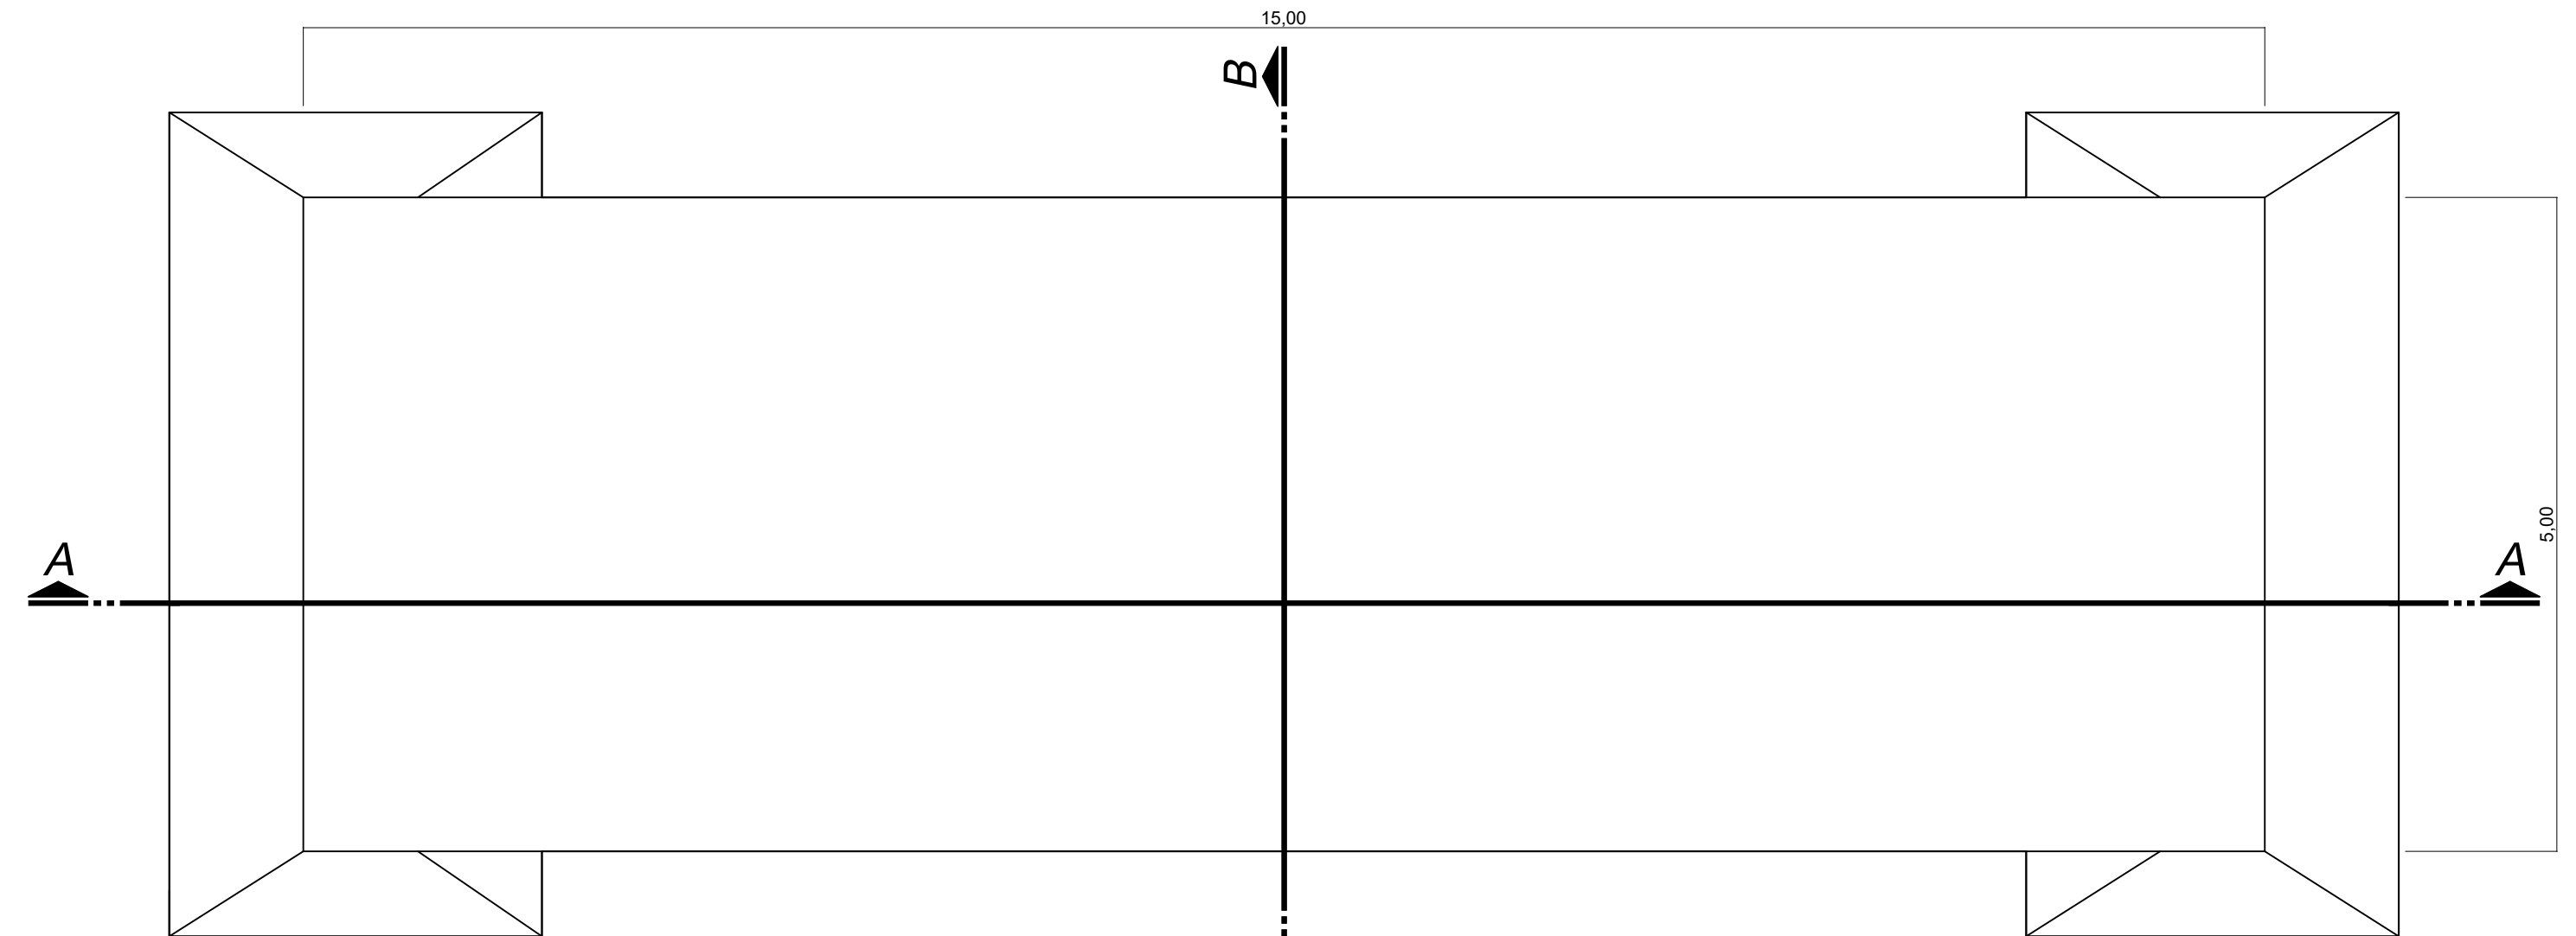

PLANTA BAIXA
ESCALA: 1/50 ÁREA: 75M²

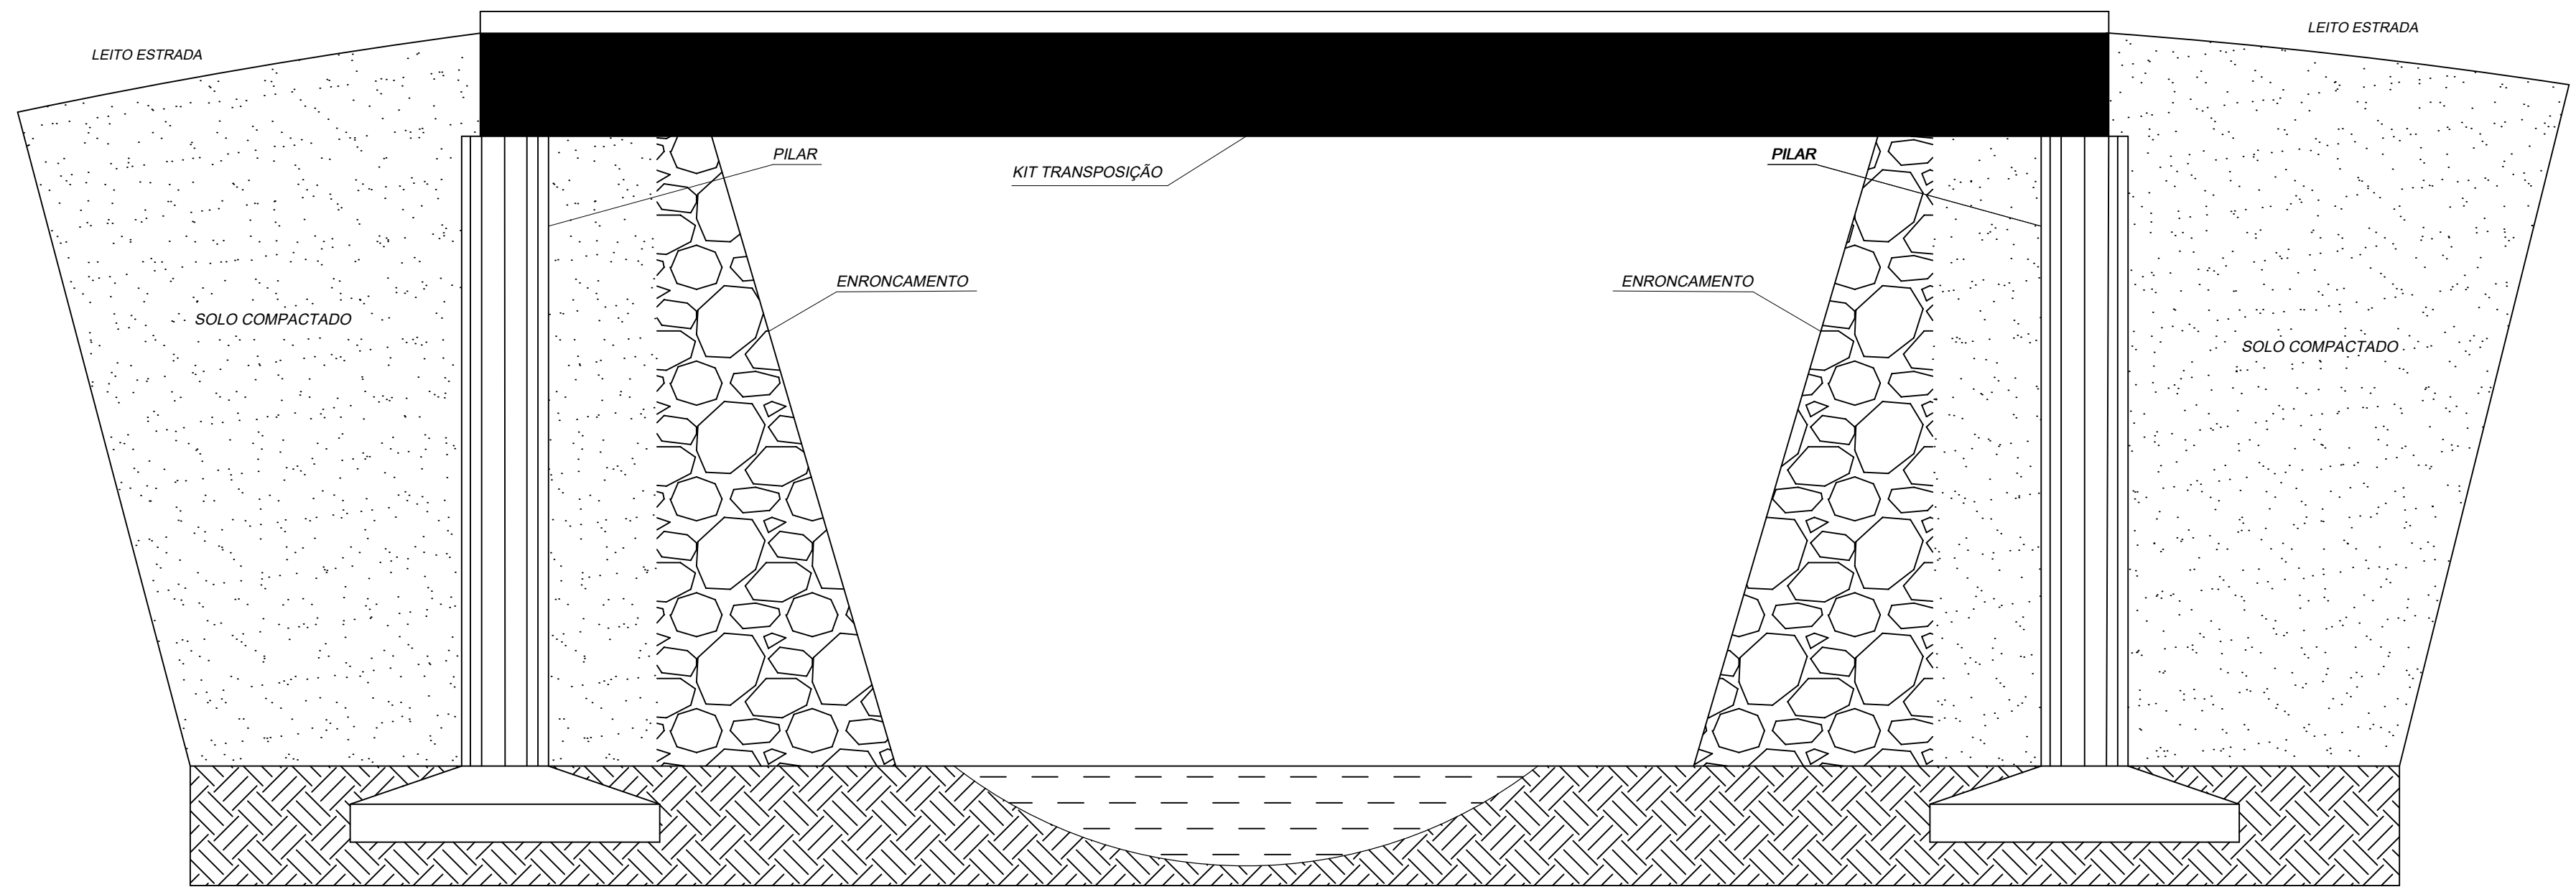

FACHADA LATERAL
ESCALA: 1/50

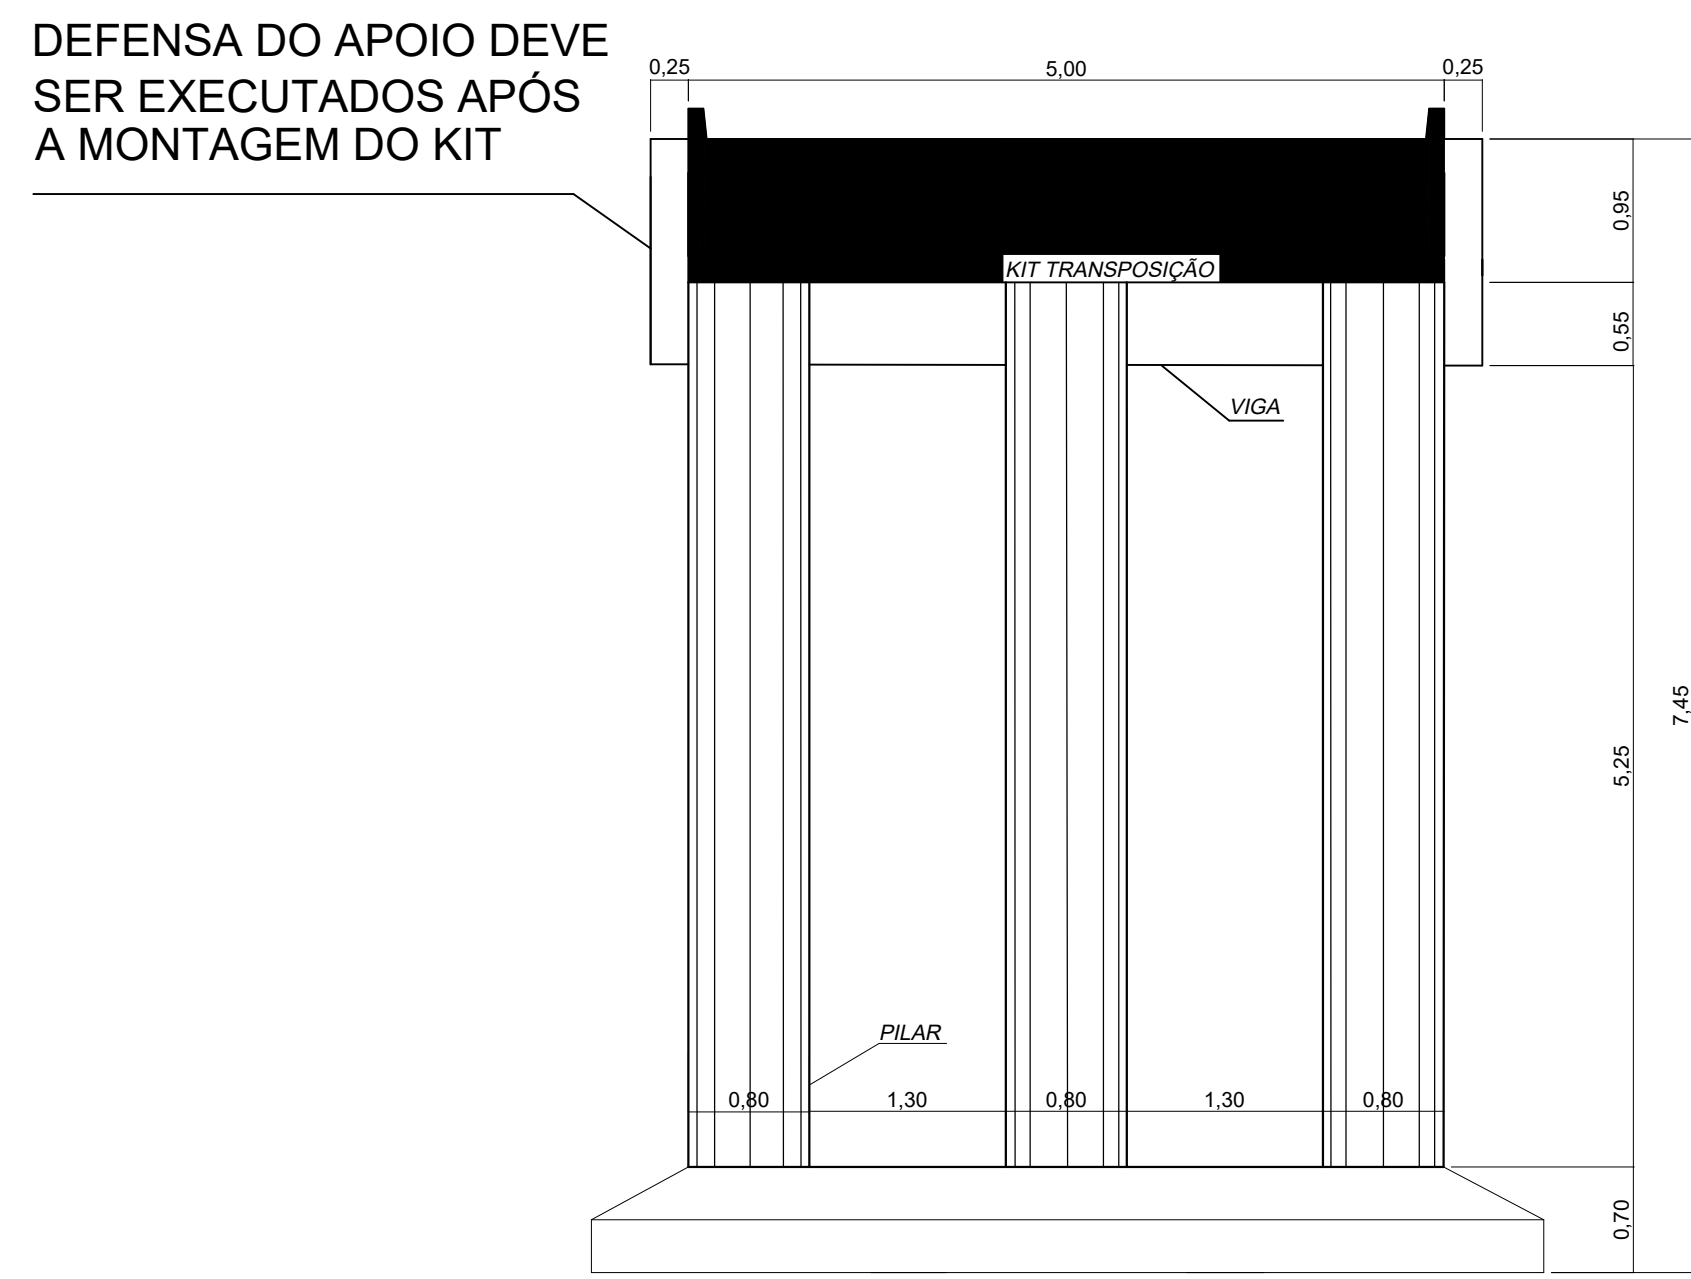

CORTE BB
ESCALA: 1/50

